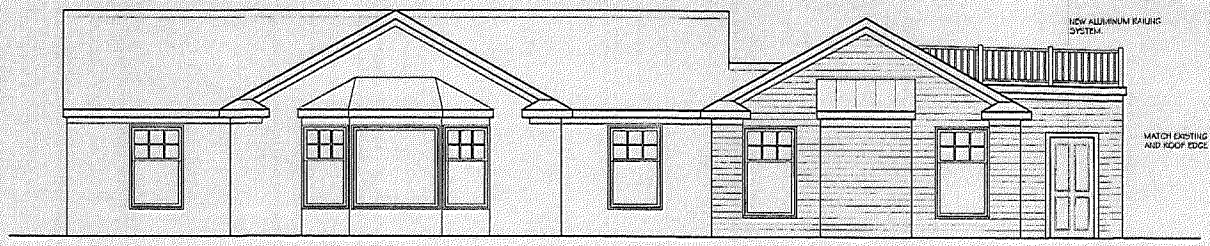

SOUTH ELEVATION
SCALE: 1/4" = 1'-0"

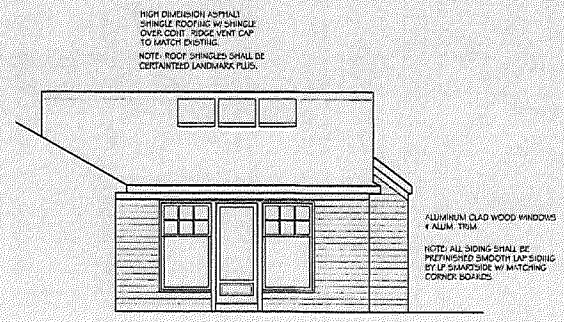

WEST ELEVATION
SCALE: 1/4" = 1'-0"

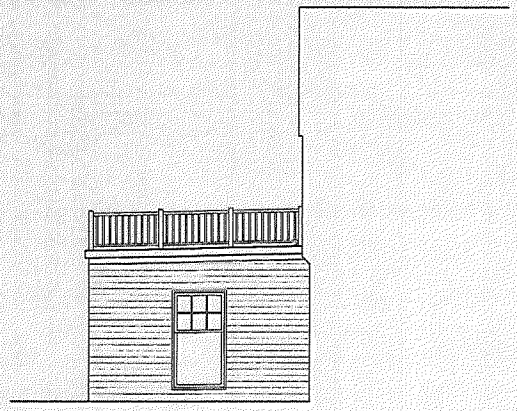

NORTH ELEVATION
SCALE: 1/4" = 1'-0"

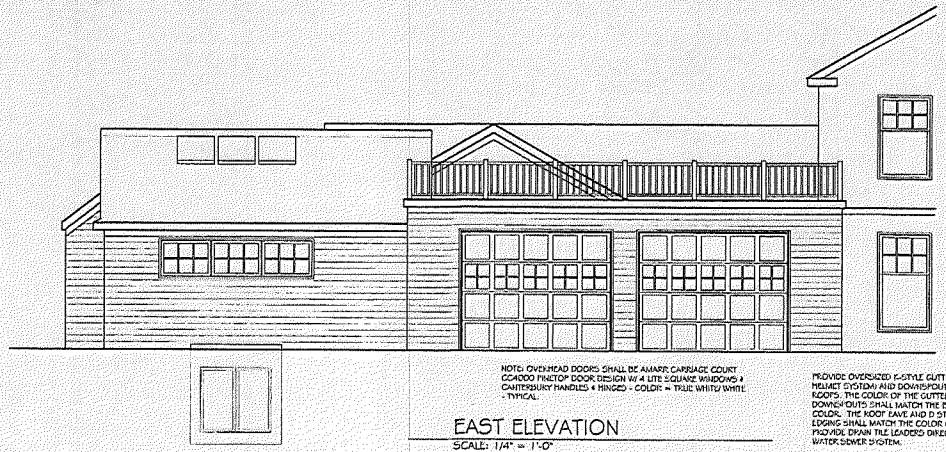

EAST ELEVATION
SCALE: 1/4" = 1'-0"

REVISED:

ELFNER RESIDENCE
VILLAGE OF ALLOUEZ, WISCONSIN

DRAWN: C.C.R.
CHECKED: C.C.R.

THIS DRAWING AS AN INSTRUMENT OF SERVICE IS THE PROPERTY OF THE ARCHITECT AND IS NOT TO BE USED FOR OTHER WORK EXCEPT BY WRITTEN AGREEMENT WITH THE ARCHITECT.

REMODELED ELEVATIONS

C. RENIER ARCHITECTS, INC.
348 MAIN AVENUE
DE PERE, WISCONSIN 54115
PH: (920) 330-0500 EMAIL: CHRIS@RENIERARCH.COM

DATE:
4/15/19
© COPYRIGHT

SHEET
A2.1

PRO. NO.

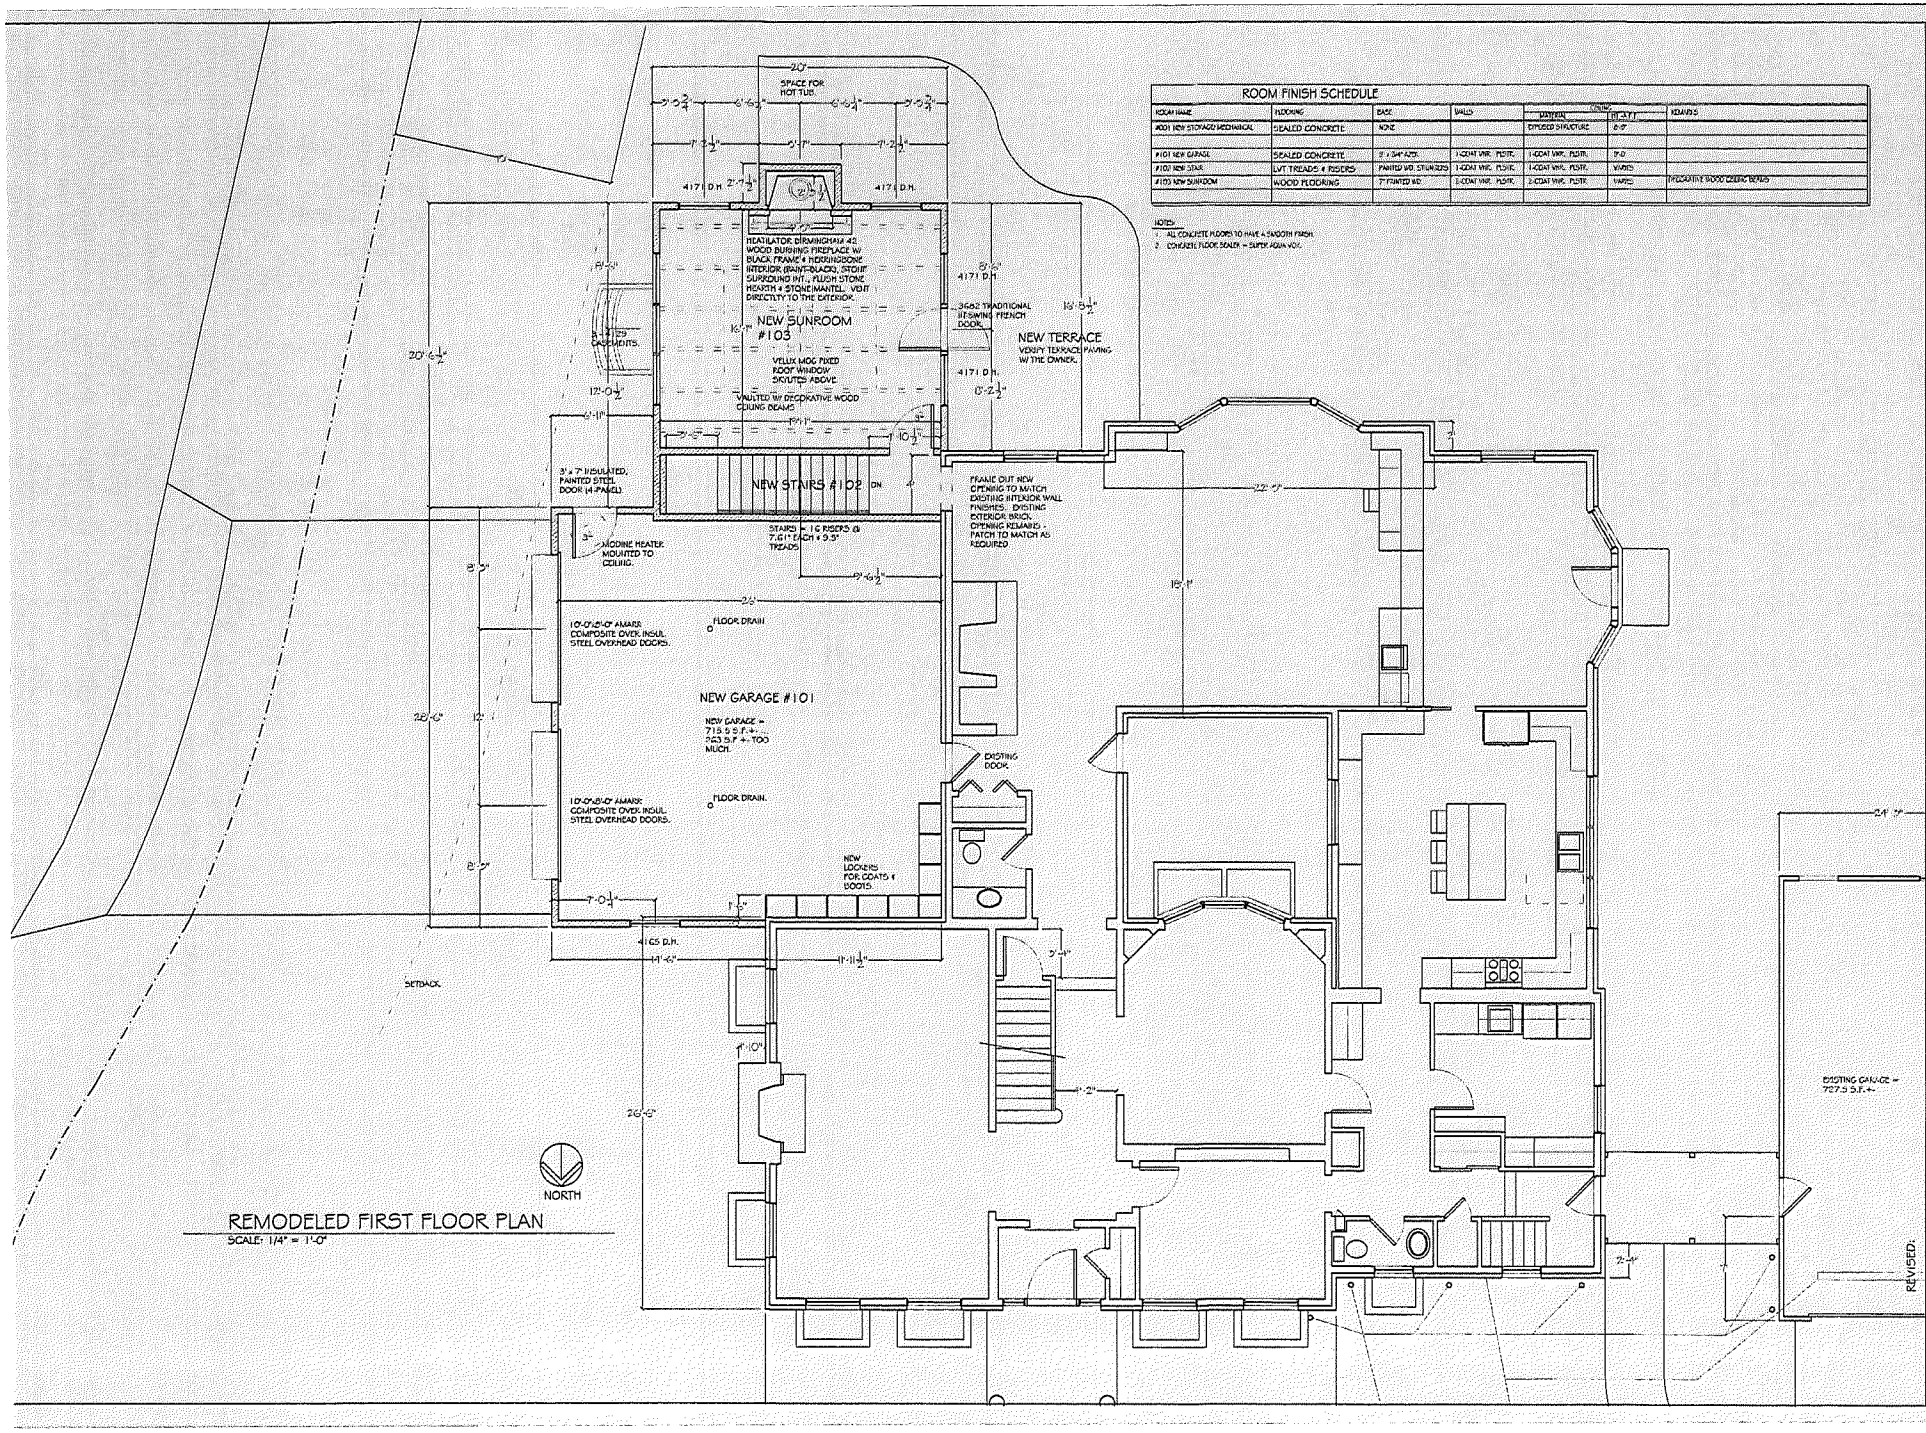

ROOM FINISH SCHEDULE

ROOM NAME	FLOORING	BASE	WALLS	CEILING MATERIAL	CEILING FIT-A-T-T	REMARKS
#001 NEW STORAGE/MECHANICAL	SEALED CONCRETE	NONE		EXPOSED STRUCTURE	8'-0"	
#101 NEW GARAGE	SEALED CONCRETE	8" x 3/4" AZEK	1-COAT VNR. PLSTR.	1-COAT VNR. PLSTR.	8'-0"	
#102 NEW STAIR	LVT TREADS & RISERS	PAINTED MD. STUNTERS	1-COAT VNR. PLSTR.	1-COAT VNR. PLSTR.	VARIES	
#103 NEW SUNROOM	WOOD FLOORING	7" PAINTED MD.	2-COAT VNR. PLSTR.	2-COAT VNR. PLSTR.	VARIES	DECORATIVE WOOD CEILING BEAMS

NOTES:
1. ALL CONCRETE FLOORS TO HAVE A SMOOTH FINISH.
2. CONCRETE FLOOR SEALER = SUPER AQUA VOX.

REMODELED FIRST FLOOR PLAN
SCALE: 1/4" = 1'-0"

ELFNER RESIDENCE
VILLAGE OF ALLOUEZ, WISCONSIN

DRAWN: C.C.R.
CHECKED: C.C.R.

REMODELED FIRST FLOOR PLAN

C. RENIER ARCHITECTS, INC.
348 MAIN AVENUE
DE PERE, WISCONSIN 54115
PH: (920) 330-0500 EMAIL: CHRIS@RENIERARCH.COM

DATE: 4/15/19
© COPYRIGHT
SHEET A1.1
PRO. NO.
REVISED: